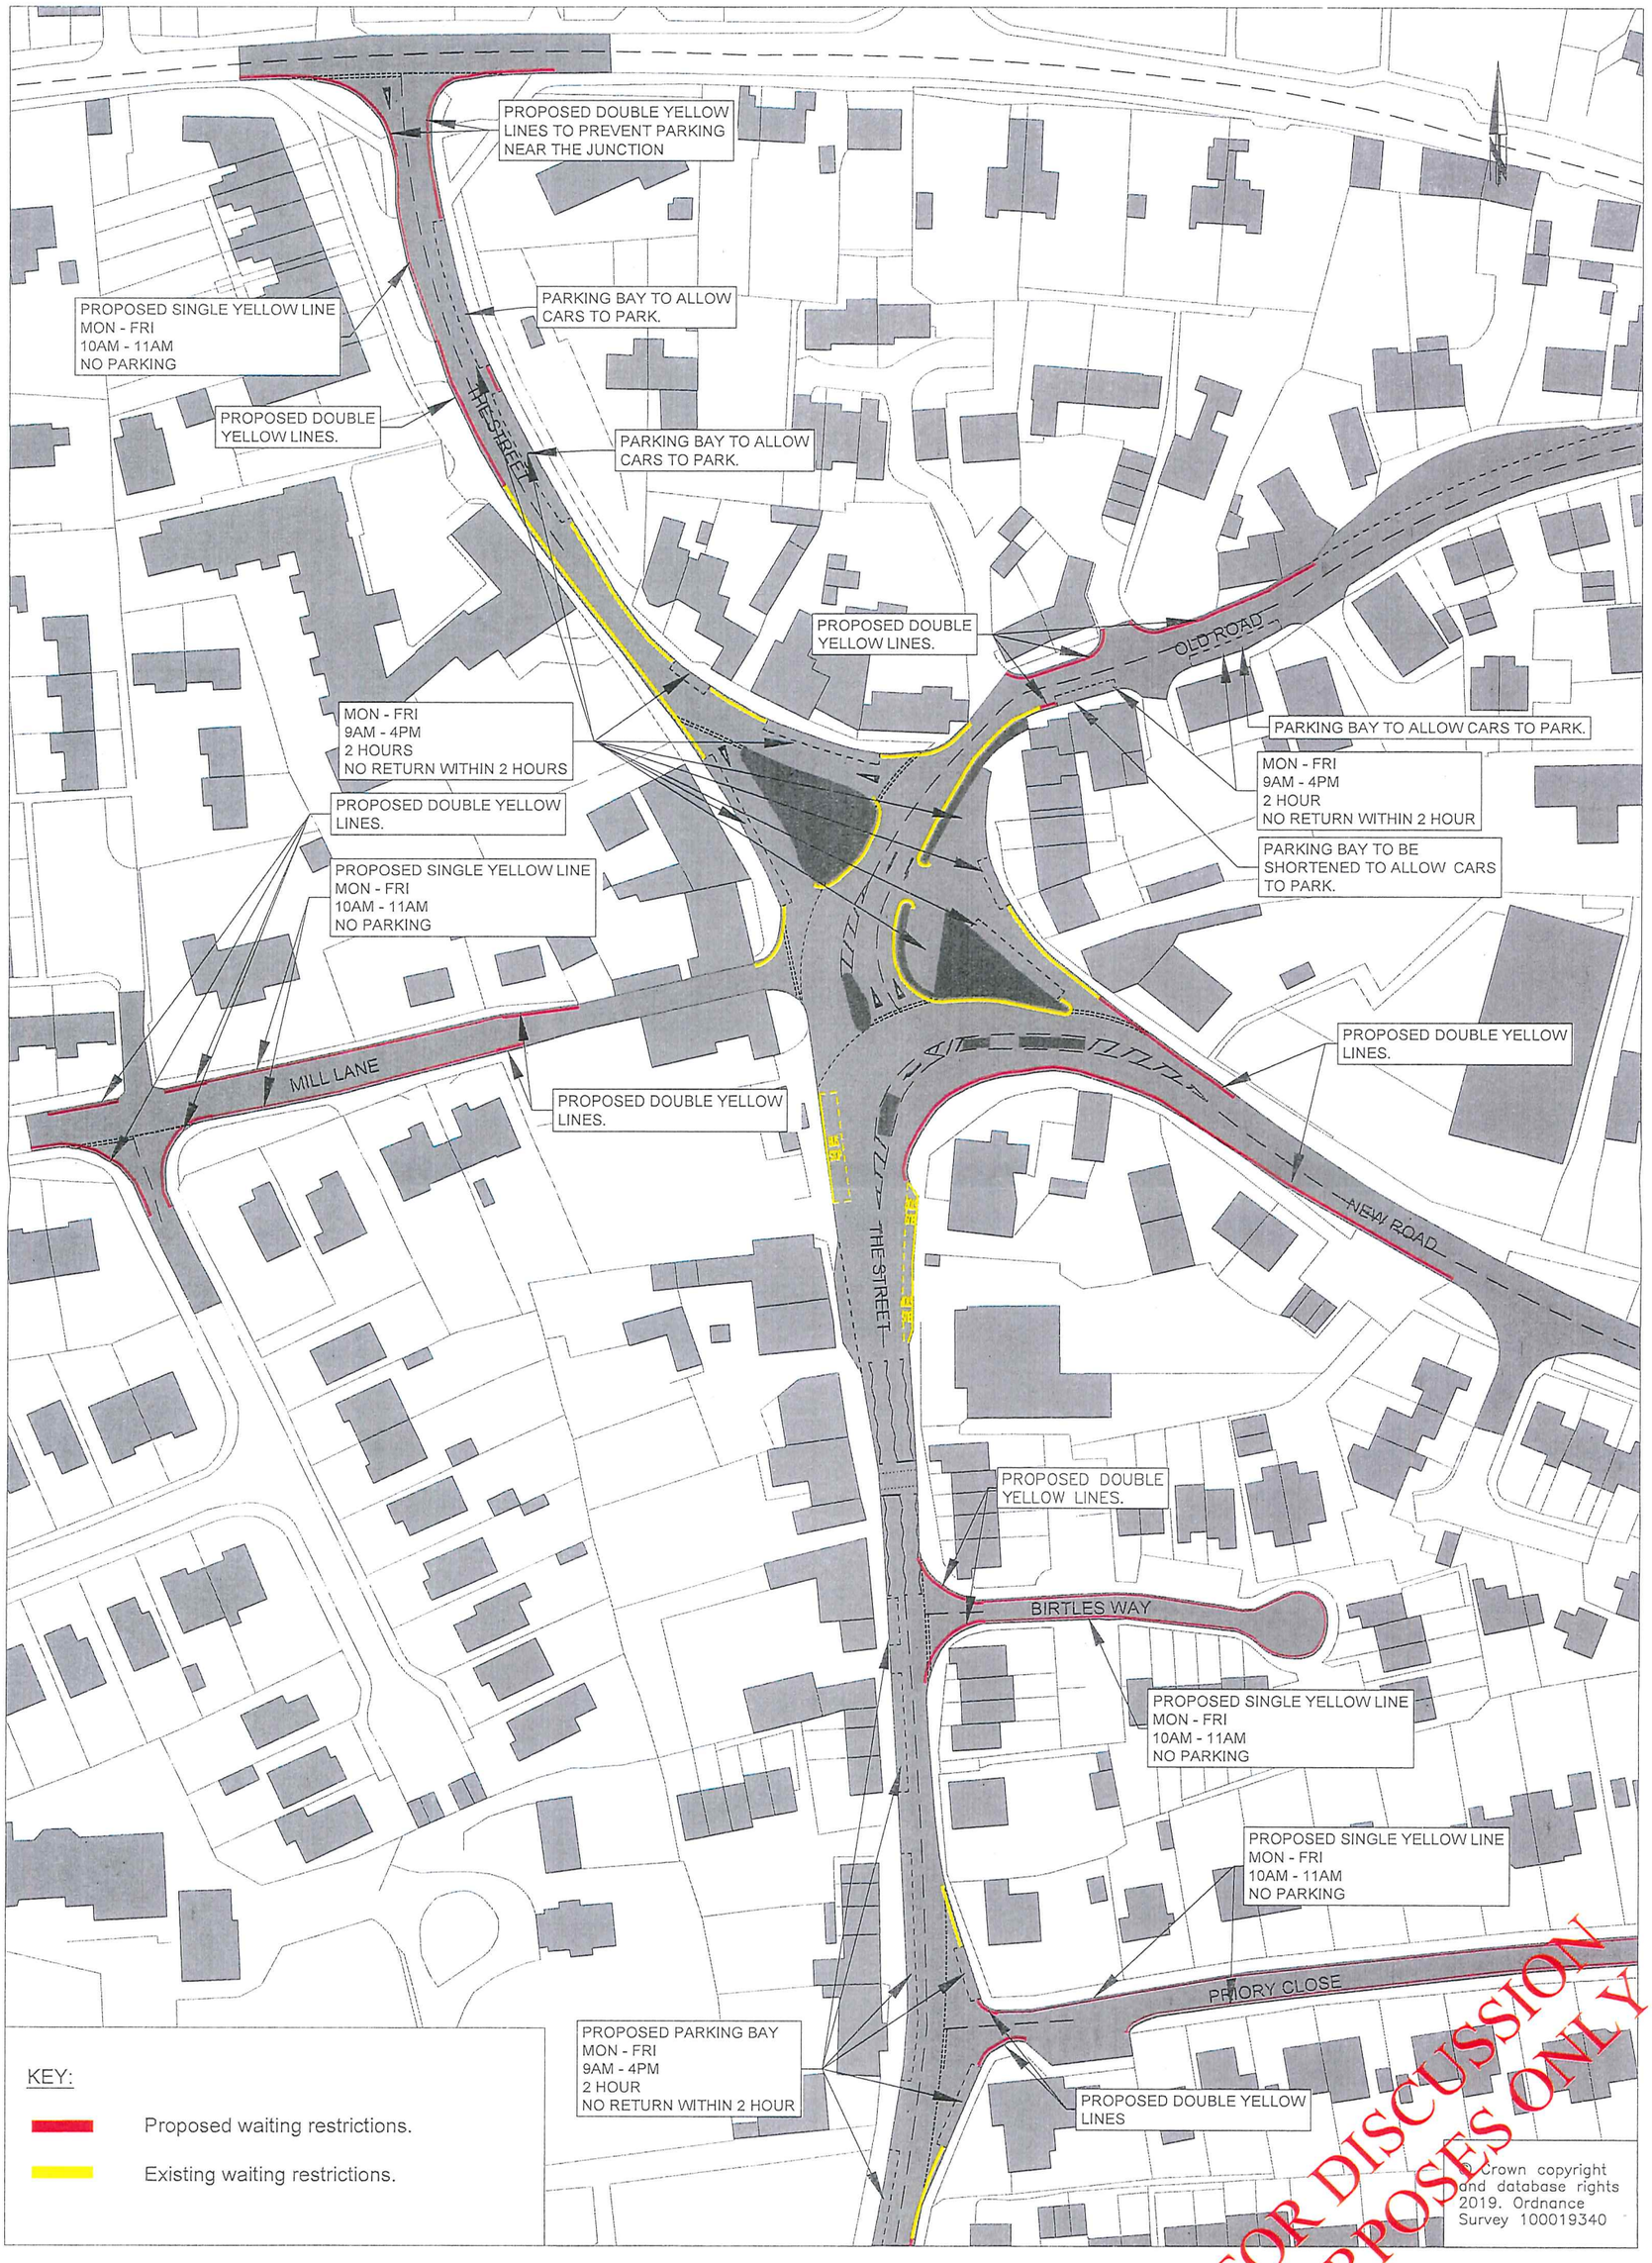

Norfolk County Council

Tom McCabe
Executive Director of
Community and Environmental Services
Norfolk County Council
County Hall, Martineau Lane
Norwich NR1 2SG

DRAWING TITLE

ACLE
TOWN CENTRE
PROPOSED PARKING RESTRICTIONS

REV.	DESCRIPTION	DRAWN BY	CHECKED	DATE

	INITIALS	DATE
SURVEYED BY	OS	11/17
DESIGNED BY	HM	05/19
DRAWN BY	HM	05/19
CHECKED BY	JW	05/19

DRAWING No. PJA031-HP-2700-001
PROJECT TITLE: ACLE TOWN CENTRE PROPOSED PARKING RESTRICTIONS
SCALE: 1:1000 @ A1
FILE No. PJA031

ORIGINAL SIZE: A1